Land Registers of Northern Ireland

Date: 20 Nov 2009
County: Down
Folio: 24124
Scale: 1:2500
Our Ref: 2009/407375
Your Ref: NORT9-182
Map Ref(s): 20205NW.20205NE.20205SW. 20205SE

Sheet 1 of 1

Key to folio labels:

a - 24124

This map is for location purposes only (Rule 121(1) of the Land Registration Rules (Northern Ireland) 1994 as amended by paragraph 19 of the Schedule to the Amendment Rules 1998). Plan boundaries are not definitive (Section 64 of the Land Registration Act (Northern Ireland) 1970). The current source of Land Registry markings and OSNI mapping may have been affected by revisions of the OSNI map subsequent to registration.

This map has been prepared using the largest scale Land Registry map available for the area. Any future Deeds may should be based on the largest scale OS map and Plan available for the area.

In the event boundaries are not conclusively witness so determined in the sixty-two Part of the Land Registration Act (NI) 1970. Where there are duplicate documents of equal force, the original instrument of conveyance should be presented.

This copy map is for the location of the lands comprised in the title plan above.

Crown Copyright Reserved

This map may not be produced with the permission of the Land Registry and Ordnance Survey of Northern Ireland. Ordnance Survey of Northern Ireland's rights with the permission of the Controller of Her Majesty's Stationery Office, Crown copyright and database rights EMOU207.1
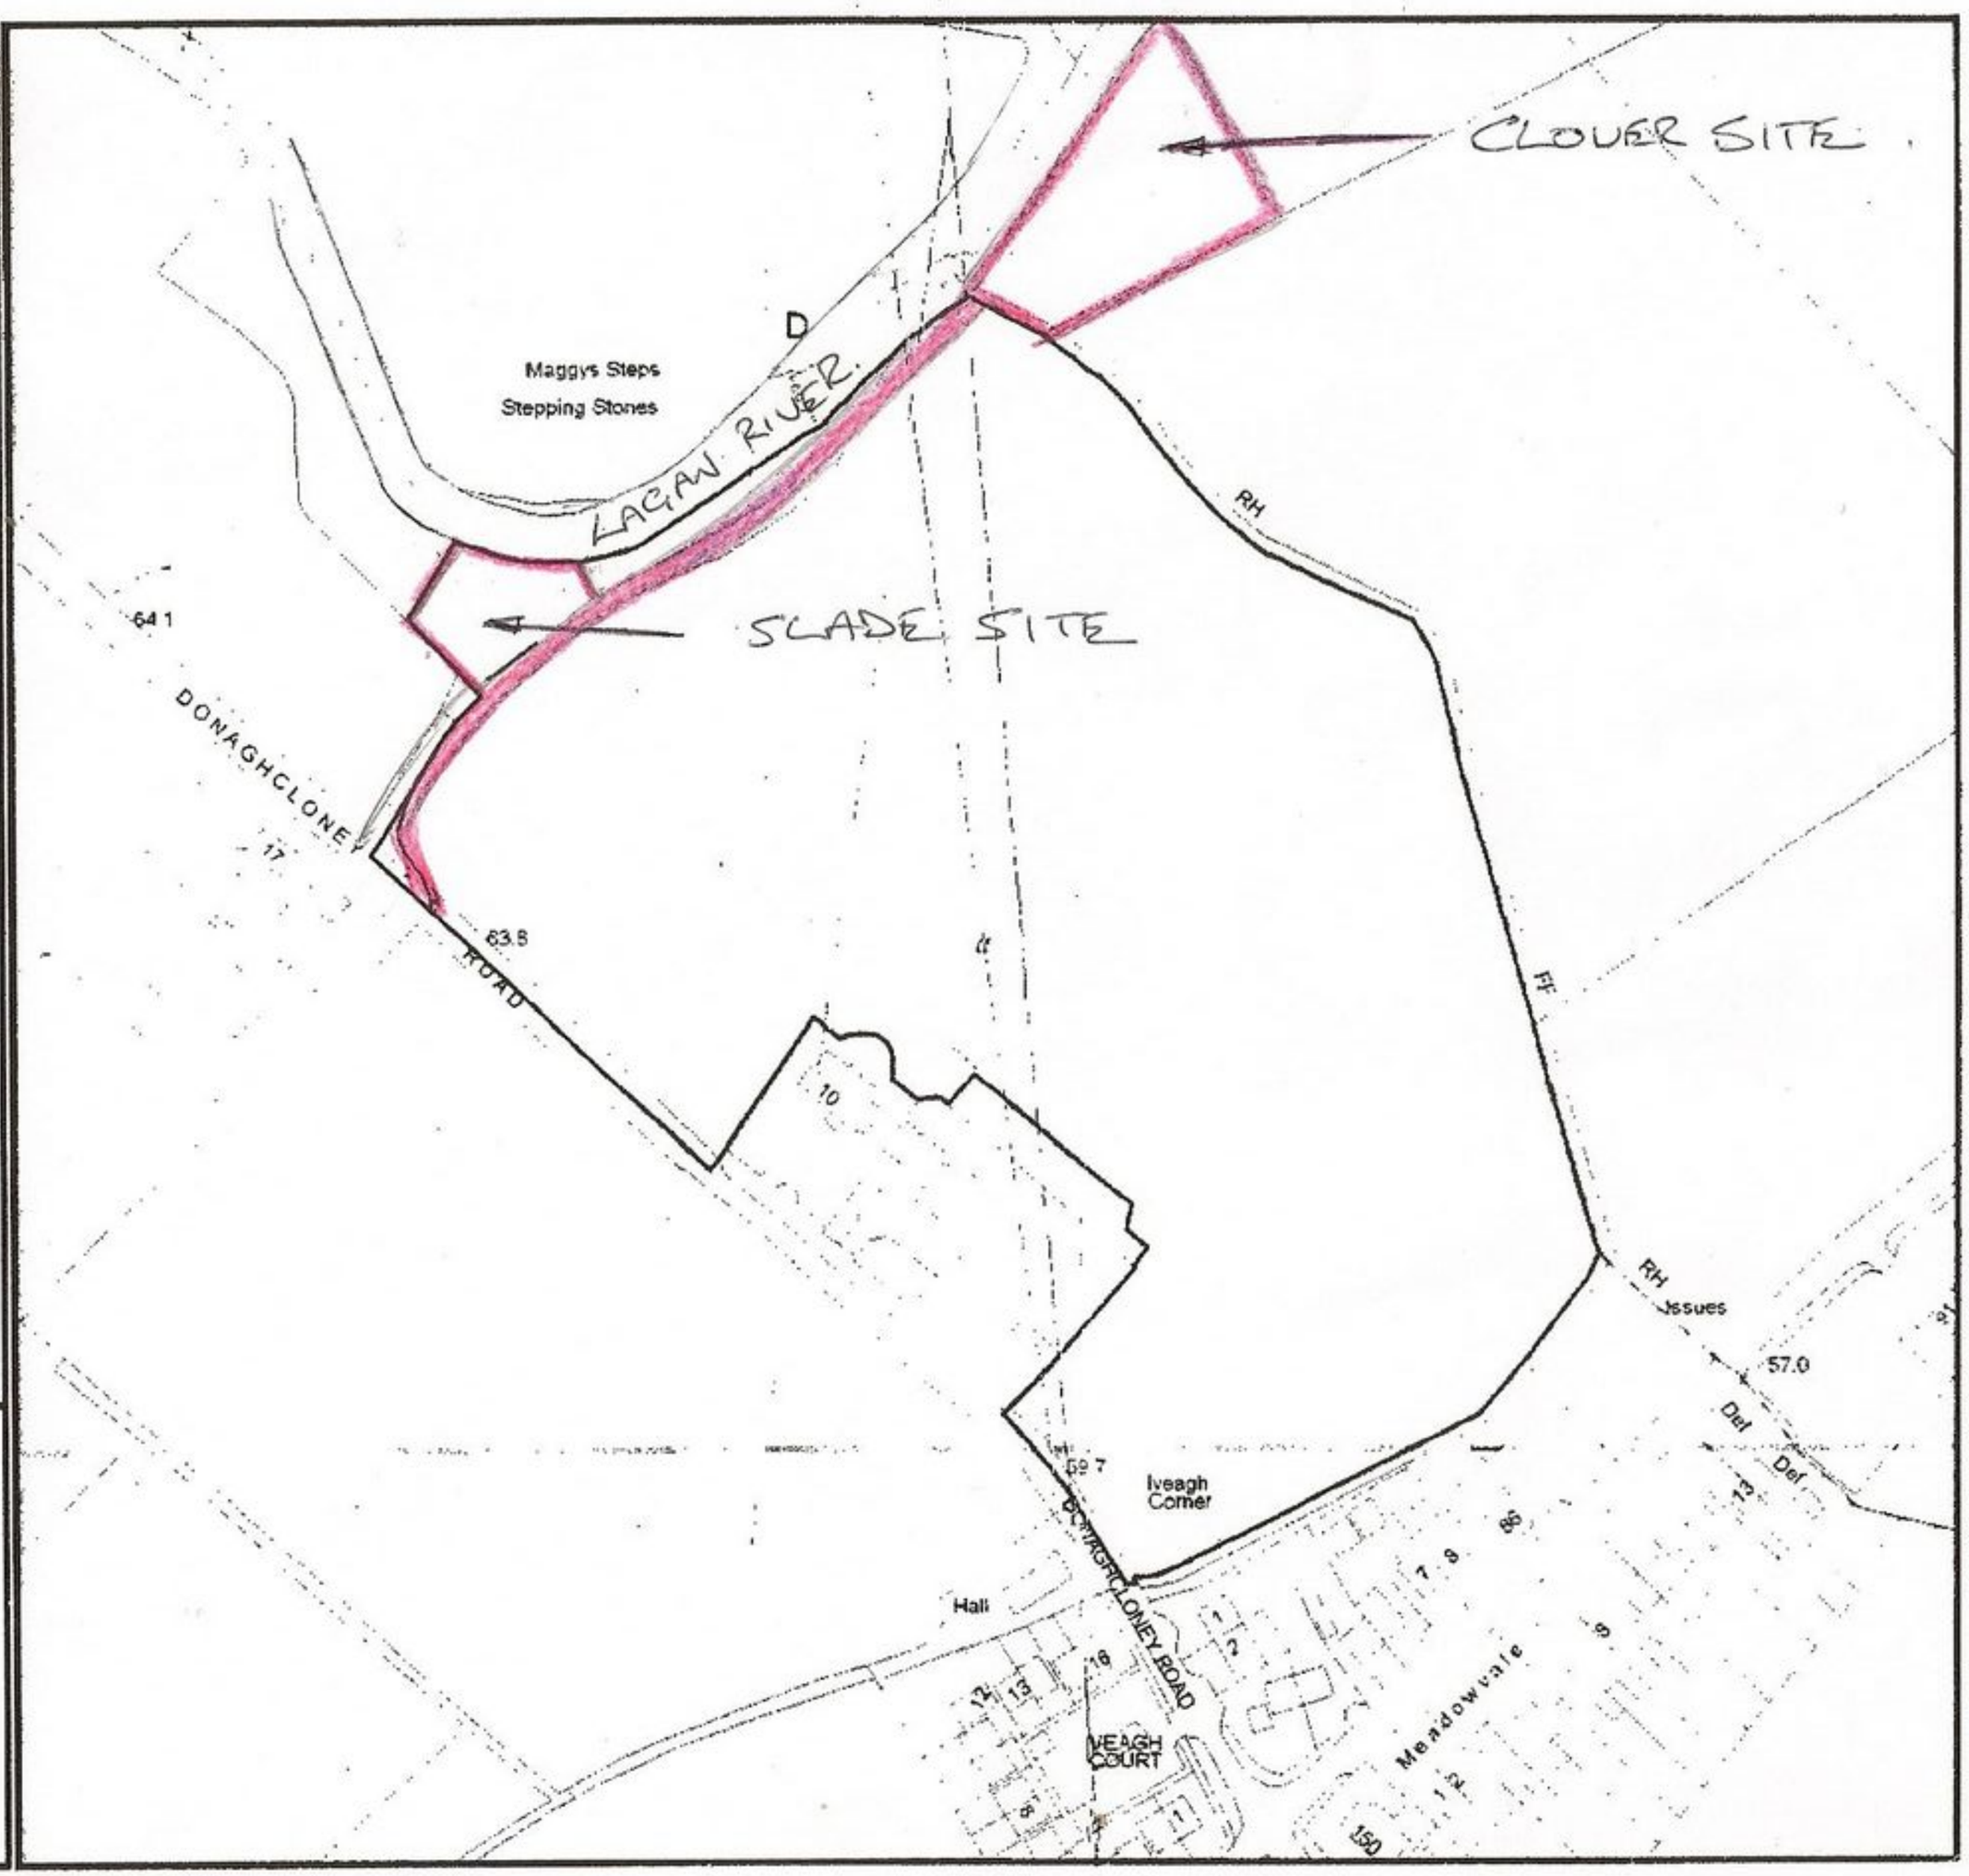
N
W E
S